

Date: Thursday, 5/4/2006 11:14:29 AM  
User: Kim Johnston

# Process Sheet

Customer : CU-DAR001 Dart Helicopters Services	Drawing Name : EYEBALL ADAPTER
Job Number : 26959	
Estimate Number : 12246	
P.O. Number : N/A	Part Number : D3480041
This Issue : 5/4/2006 S.O. No. : N/A	Drawing Number : D3480 REV.A
Prsht Rev. : NC	Project Number : N/A
First Issue : N/A Type : SMALL / MED FAB	Drawing Revision : A
Previous Run : 26599	Material : N/A
Written By : <u>See Comment Below</u>	Due Date : 5/28/2006 Qty: <u>4</u> Um: Each
Checked & Approved By : <u>06/05/05</u>	
Comment : est rev. A 06/02/07 new issue EC	

## Additional Product

Job Number:



Seq. #:	Machine Or Operation:	Description :
---------	-----------------------	---------------

1.0	D34805	EYEBALL ADAPTER FLANGE
-----	--------	------------------------



Comment: Qty.: 1.0000 Each(s)/Unit Total : 8.0000 Each(s)

Pick:

Qty	Part number	Description	Batch
1	D3480-5	Flange	B 27001

2.0	D34803	tube
-----	--------	------



Comment: Qty.: 1.0000 Each(s)/Unit Total : 8.0000 Each(s)

Pick:

Qty	Part number	Description	Batch
1	D3480-3	Tube	B 27000

SB 06/05/18 (4)

3.0	SMALL FAB 1	SMALL & MEDIUM FAB RESOURCE 1
-----	-------------	-------------------------------



Comment: SMALL & MEDIUM FAB RESOURCE 1

1-Spot weld as per dwg D3480

2-Cut tube flush as per dwg D3480

3-Deburr

SB 06/05/18 (4)


4.0	QC511	WELD INSPECTION
-----	-------	-----------------




Comment: WELD INSPECTION

06/05/18 (4)

**Dart Aerospace Ltd**

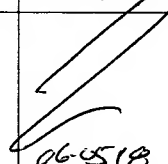W/O:		WORK ORDER CHANGES					
DATE	STEP	PROCEDURE CHANGE	By	Date	Qty	Approval Chief Eng / Prod Mgr	Approval QC Inspector
	4	QC Sd II for spot weld  permanent change					 06-05-18

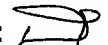Part No: \_\_\_\_\_ PAR #: \_\_\_\_\_ Fault Category: \_\_\_\_\_ NCR: Yes ☐ No ☒ DQA:  Date: 06/05/18  
QA: N/C Closed: \_\_\_\_\_ Date: \_\_\_\_\_

NCR:		WORK ORDER NON-CONFORMANCE (NCR)						
DATE	STEP	Description of NC Section A	Corrective Action Section B			Verification Section C	Approval Chief Eng	Approval QC Inspector
			Initial Chief Eng	Action Description Chief Eng	Sign & Date			

**NOTE:** Date & initial all entries

Date: Thursday, 5/4/2006 11:14:29 AM  
User: Kim Johnston

## Process Sheet

Customer: CU-DAR001 Dart Helicopters Services

Drawing Name: EYEBALL ADAPTER

Job Number: 26959

Part Number: D3480041

Job Number:



Seq. #:

Machine Or Operation:

Description :

5.0

PACKAGING 1

PACKAGING RESOURCE #1



Comment: PACKAGING RESOURCE #1

Identify with a permanent fine point marker and Stock

Location: ST4H3

AP 06/05/18

(4)

6.0

DC

DOCUMENT CONTROL



Comment: DOCUMENT CONTROL

Inspection Level 21

AP 06/05/19 (4)

Job Completion



U 06.05.19

**Dart Aerospace Ltd**

W/O:		WORK ORDER CHANGES					
DATE	STEP	PROCEDURE CHANGE	By	Date	Qty	Approval Chief Eng / Prod Mgr	Approval QC Inspector

Part No: \_\_\_\_\_ PAR #: \_\_\_\_\_ Fault Category: \_\_\_\_\_ NCR: Yes No DQA: \_\_\_\_\_ Date: \_\_\_\_\_  
 QA: N/C Closed: \_\_\_\_\_ Date: \_\_\_\_\_



NCR:		WORK ORDER NON-CONFORMANCE (NCR)						
DATE	STEP	Description of NC Section A	Corrective Action Section B			Verification Section C	Approval Chief Eng	Approval QC Inspector
			Initial Chief Eng	Action Description Chief Eng	Sign & Date			

**NOTE:** Date & initial all entries


**DART**

DESIGN <i>[Signature]</i>	DRAWN BY <i>[Signature]</i>	<b>DART AEROSPACE LTD</b> HAWKESBURY, ONTARIO, CANADA	
CHECKED <i>[Signature]</i>	APPROVED <i>[Signature]</i>	DRAWING NO. <b>D3480</b>	REV. A SHEET 1 OF 6
DATE <b>06.02.06</b>		TITLE <b>EYEBALL ADAPTER</b> SCALE 1:2	
A	06.02.06	NEW ISSUE	

*[Signature]* 06.04.03

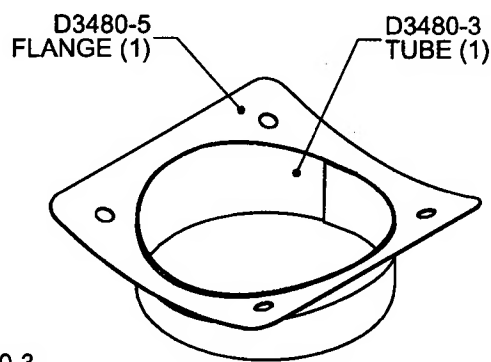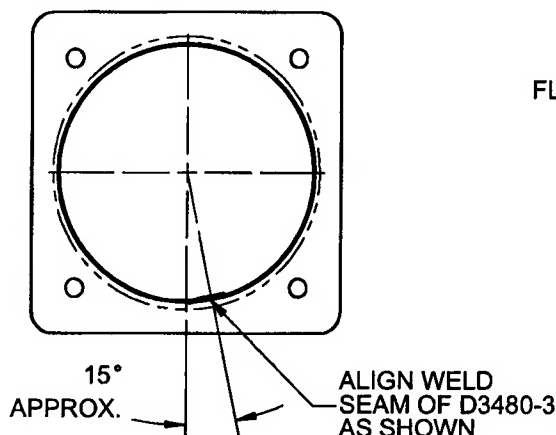

SPOT WELD PARTS, THEN  
CUT D3480-3 FLUSH TO  
SURFACE OF D3480-5

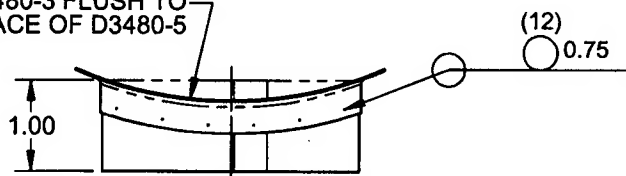

### **D3480-041 EYEBALL INLET ADAPTER**

#### **NOTES:**

- 1) SPOT WELD PER DART QSI 004
- 2) FINISH: NONE
- 3) IDENTIFY WITH DART P/N D3480-041 USING FINE POINT PERMANENT INK MARKER
- 4) TOLERANCES ARE PER DART QSI 018 UNLESS OTHERWISE NOTED
- 5) ALL DIMENSIONS ARE IN INCHES
- 6) BREAK ALL SHARP EDGES 0.005 TO 0.010

QTY -041	P/N	DESCRIPTION
X	D3480-041	EYEBALL INLET ADAPTER
1	D3480-3	TUBE
1	D3480-5	FLANGE

SHOP COPY

RETURN TO

ENGINEERING

UNCONTROLLED COPY

SUBJECT TO AMENDMENT


WITHOUT NOTICE

WORK ORDER

NO. 26959


**COPYRIGHT © 2006 BY DART AEROSPACE LTD.**

THIS DOCUMENT IS PRIVATE AND CONFIDENTIAL AND IS SUPPLIED ON THE EXPRESS CONDITION THAT IT IS NOT TO BE USED FOR ANY PURPOSE OR COPIED OR COMMUNICATED TO ANY OTHER PERSON WITHOUT WRITTEN PERMISSION FROM DART AEROSPACE LTD.

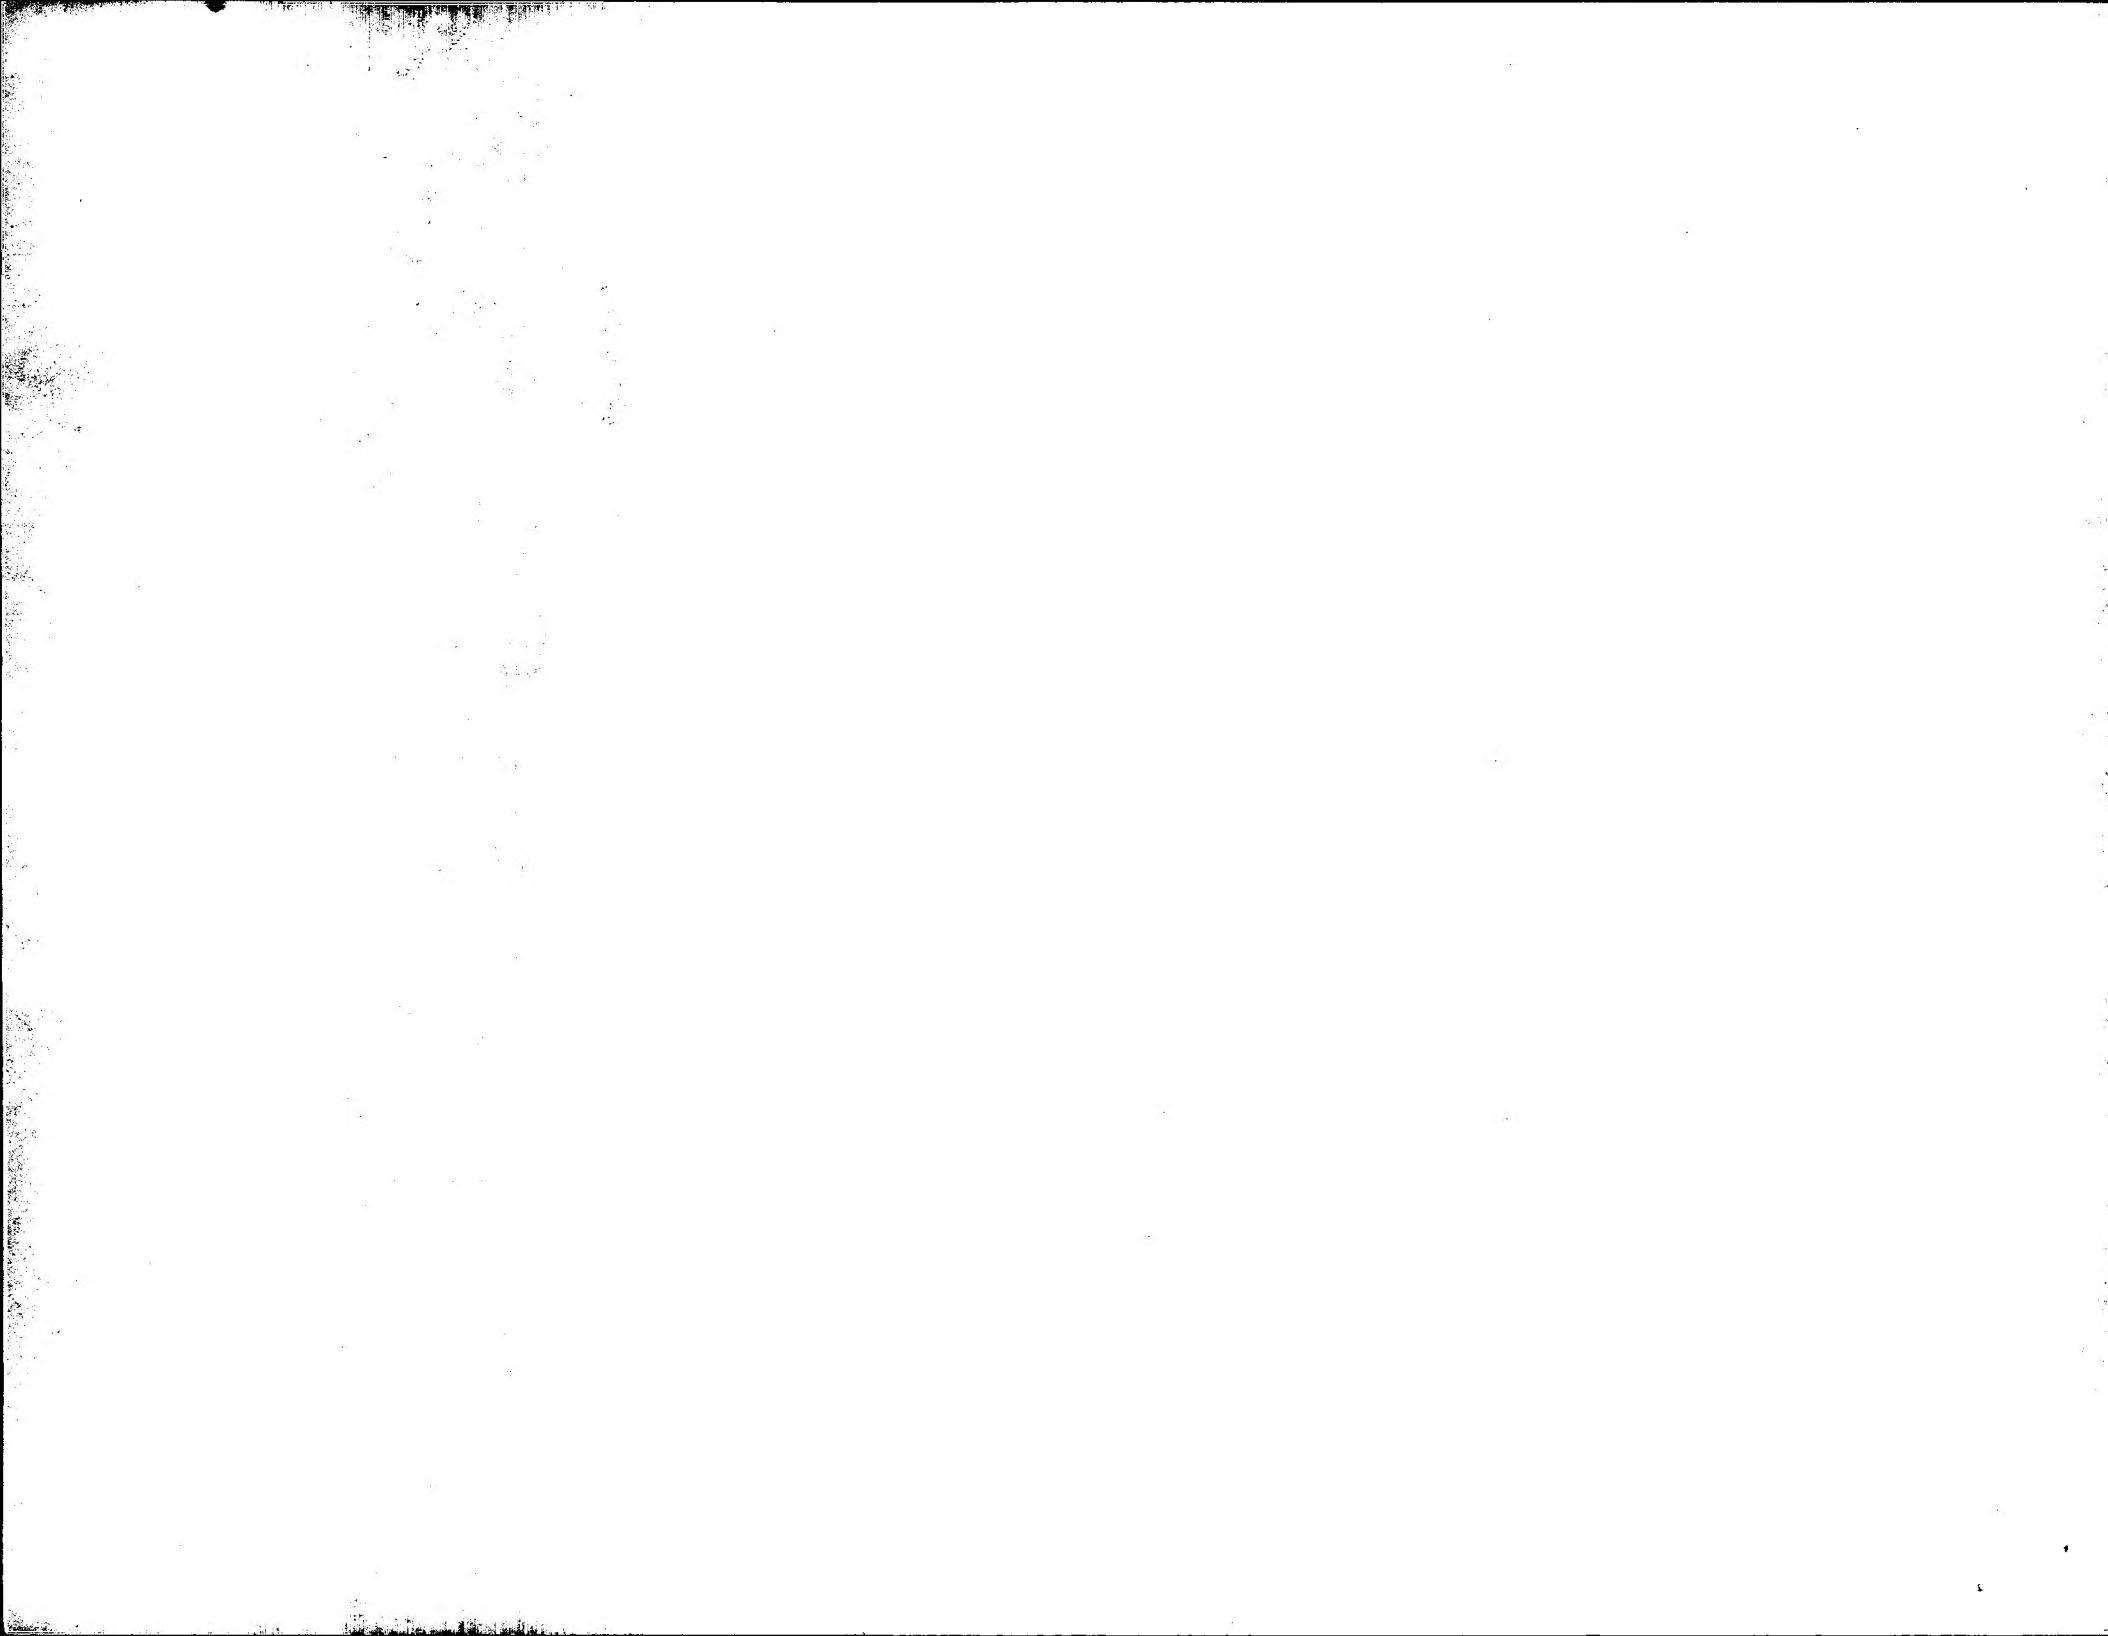



DESIGN B	DRAWN BY B	DART AEROSPACE LTD HAWKESBURY, ONTARIO, CANADA	
CHECKED H	APPROVED H	DRAWING NO. D3480	REV. A
DATE 06.02.06		TITLE EYEBALL ADAPTER	SHEET 2 OF 6 SCALE 1:1

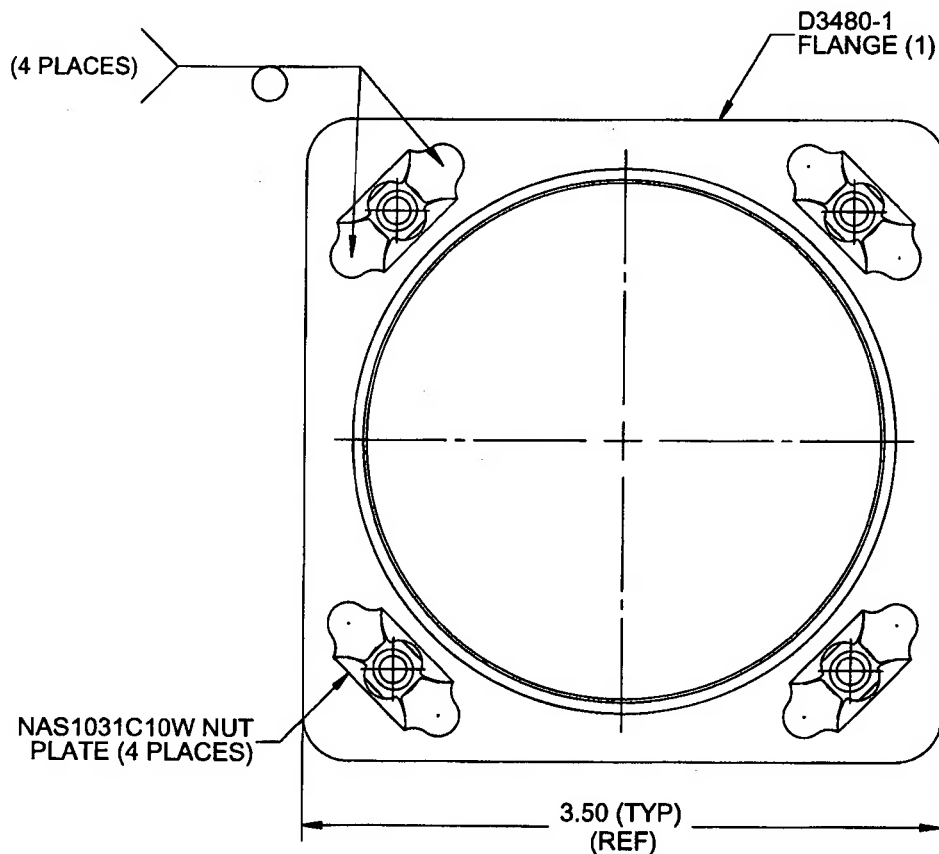

### D3480-043 EYEBALL ADAPTER

#### NOTES:

- 1) SPOT WELD PER DART QSI 004
- 2) FINISH: NONE
- 3) IDENTIFY WITH DART P/N D3480-043 USING FINE POINT PERMANENT INK MARKER
- 4) TOLERANCES ARE PER DART QSI 018 UNLESS OTHERWISE NOTED
- 5) ALL DIMENSIONS ARE IN INCHES
- 6) BREAK ALL SHARP EDGES 0.005 TO 0.010

QTY -041	P/N	DESCRIPTION
X	D3480-043	EYEBALL ADAPTER
1	D3480-1	FLANGE
4	NAS1031C3W	NUTPLATE

SHOP COPY

RETURN TO

ENGINEERING

RECEIVED COPY

SUBJECT TO AMENDMENT

WITHOUT NOTICE

WORK ORDER


NO. 26959

COPYRIGHT © 2006 BY DART AEROSPACE LTD.


THIS DOCUMENT IS PRIVATE AND CONFIDENTIAL AND IS SUPPLIED ON THE EXPRESS CONDITION THAT IT IS NOT TO BE USED FOR ANY PURPOSE OR COPIED OR COMMUNICATED TO ANY OTHER PERSON WITHOUT WRITTEN PERMISSION FROM DART AEROSPACE LTD.



DESIGN <i>B</i>	DRAWN BY <i>B</i>	DART AEROSPACE LTD HAWKESBURY, ONTARIO, CANADA	
CHECKED <i>H</i>	APPROVED <i>H</i>	DRAWING NO. D3480	REV. A SHEET 3 OF 6
DATE 06.02.06		TITLE EYEBALL ADAPTER	SCALE 1:2

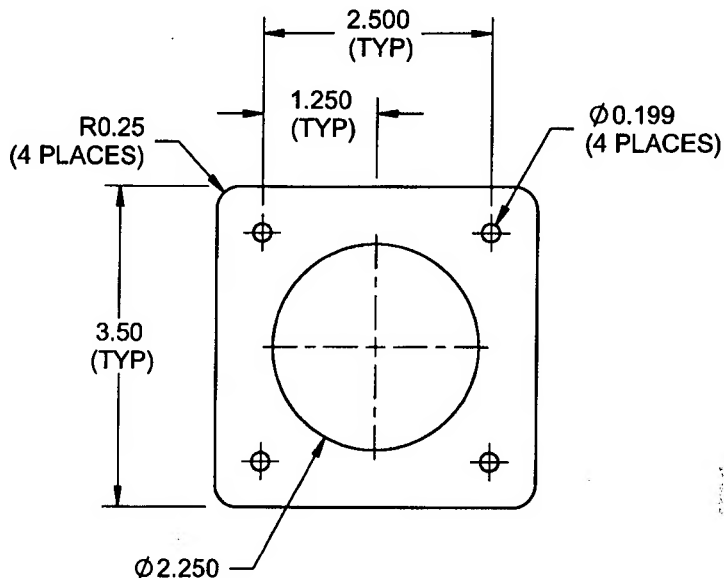

### D3480-1F FLAT PATTERN

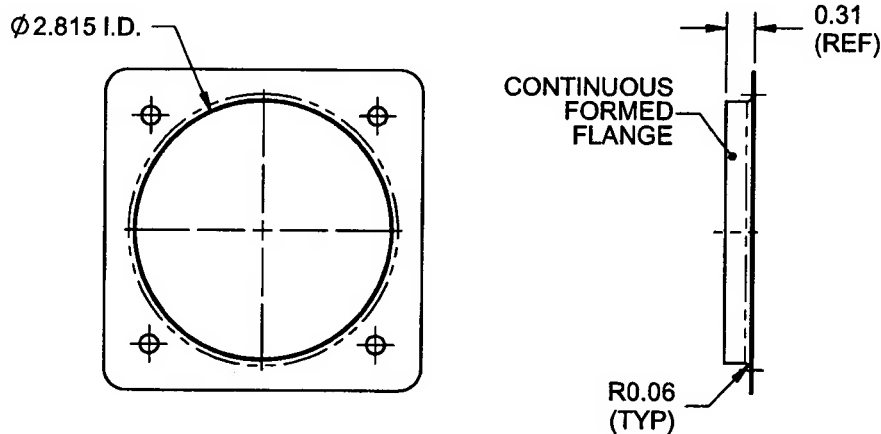

### D3480-1 FLANGE (MAKE FROM D3480-1F)

#### NOTES:

- 1) MATERIAL: AISI 304/316 SS SHEET PER MIL-S-5019 (ANNEALED) 2B FINISH  
26 GAUGE SS (0.018 THICK)  
(REF. DART SPEC. M304S26GA)
- 2) TOLERANCES ARE PER DART QSI 018 UNLESS OTHERWISE NOTED
- 3) ALL DIMENSIONS ARE IN INCHES
- 4) BREAK ALL SHARP EDGES 0.005 TO 0.010

SHOP COPY  
RETURN TO  
ENGINEERING  
CONTROLLED COPY  
SUBJECT TO AMENDMENT  
WITHOUT NOTICE  
WORK ORDER  
NO. 26959




COPYRIGHT © 2006 BY DART AEROSPACE LTD.

THIS DOCUMENT IS PRIVATE AND CONFIDENTIAL AND IS SUPPLIED ON THE EXPRESS CONDITION THAT IT IS NOT TO BE USED FOR ANY PURPOSE OR COPIED OR COMMUNICATED TO ANY OTHER PERSON WITHOUT WRITTEN PERMISSION FROM DART AEROSPACE LTD.






DESIGN <i>[Signature]</i>	DRAWN BY <i>[Signature]</i>	DART AEROSPACE LTD HAWKESBURY, ONTARIO, CANADA	
CHECKED <i>[Signature]</i>	APPROVED <i>[Signature]</i>	DRAWING NO. D3480	REV. A SHEET 4 OF 6
DATE 06.02.06		TITLE EYEBALL ADAPTER	SCALE 1:2

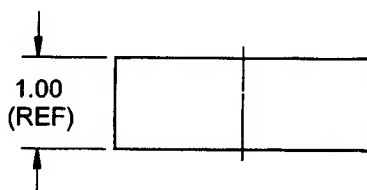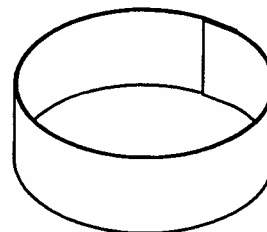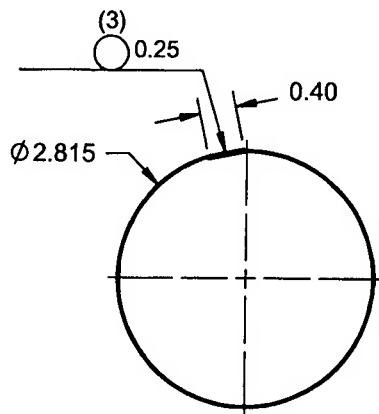

**D3480-3 TUBE**

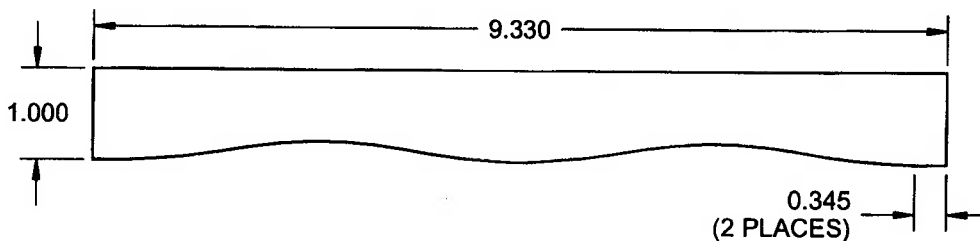

**D3480-3F TUBE FLAT PATTERN**

**NOTES:**

- 1) MATERIAL: AISI 304/316 SS SHEET PER MIL-S-5019 (ANNEALED) 2B FINISH  
26 GAUGE SS (0.018 THICK)  
(REF. DART SPEC. M304S26GA)
- 2) TOLERANCES ARE PER DART QSI 018 UNLESS OTHERWISE NOTED
- 3) ALL DIMENSIONS ARE IN INCHES
- 4) BREAK ALL SHARP EDGES 0.005 TO 0.010

SHOP COPY

RETURN TO

ENGINEERING

UNCONTROLLED COPY

SUBJECT TO AMENDMENT

WITHOUT NOTICE




NO. *26959*

COPYRIGHT © 2006 BY DART AEROSPACE LTD.

THIS DOCUMENT IS PRIVATE AND CONFIDENTIAL AND IS SUPPLIED ON THE EXPRESS CONDITION THAT IT IS NOT TO BE USED FOR ANY PURPOSE OR COPIED OR COMMUNICATED TO ANY OTHER PERSON WITHOUT WRITTEN PERMISSION FROM DART AEROSPACE LTD.



DESIGN <i>[Signature]</i>	DRAWN BY <i>[Signature]</i>	DART AEROSPACE LTD HAWKESBURY, ONTARIO, CANADA	
CHECKED <i>[Signature]</i>	APPROVED <i>[Signature]</i>	DRAWING NO. D3480	REV. A SHEET 5 OF 6
DATE 06.02.06		TITLE EYEBALL ADAPTER	SCALE 1:2

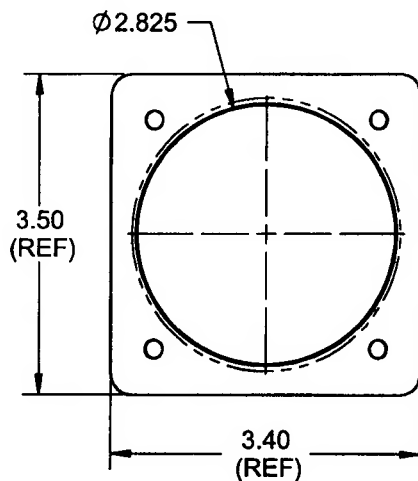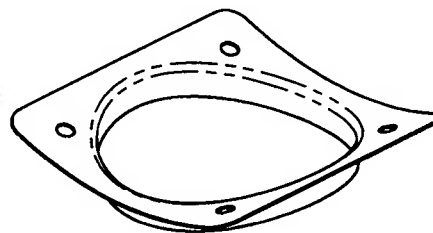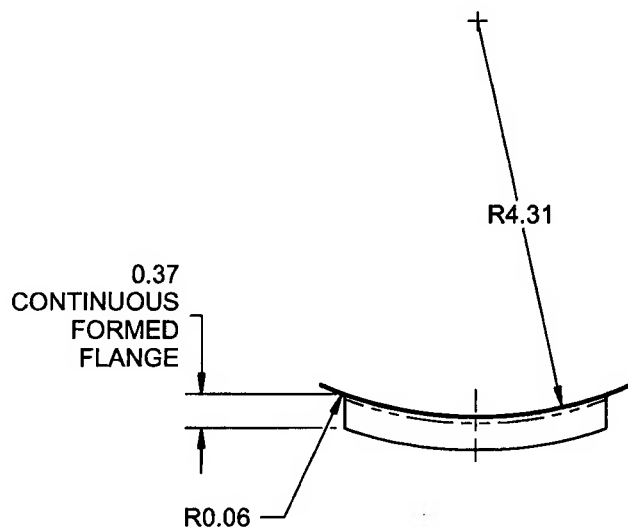

*[Handwritten signature]* 06.04.03

### D3480-5 EYEBALL ADAPTER FLANGE

#### NOTES:

- 1) MATERIAL: MAKE FROM D3480-1F
- 2) FINISH: NONE
- 3) TOLERANCES ARE PER DART QSI 018 UNLESS OTHERWISE NOTED
- 4) ALL DIMENSIONS ARE IN INCHES
- 5) BREAK ALL SHARP EDGES 0.005 TO 0.010


SHOP COPY  
RETURN TO  
ENGINEERING  
UNCONTROLLED COPY  
SUBJECT TO AMENDMENT  
WITHOUT NOTICE  
WORK ORDER  
NO. 26959

COPYRIGHT © 2006 BY DART AEROSPACE LTD.

THIS DOCUMENT IS PRIVATE AND CONFIDENTIAL AND IS SUPPLIED ON THE EXPRESS CONDITION THAT IT IS NOT TO BE USED FOR ANY PURPOSE OR COPIED OR COMMUNICATED TO ANY OTHER PERSON WITHOUT WRITTEN PERMISSION FROM DART AEROSPACE LTD.



DESIGN <i>[Signature]</i>	DRAWN BY <i>[Signature]</i>	DART AEROSPACE LTD HAWKESBURY, ONTARIO, CANADA	
CHECKED <i>[Signature]</i>	APPROVED <i>[Signature]</i>	DRAWING NO. D3480	REV. A SHEET 6 OF 6
DATE 06.02.06		TITLE EYEBALL ADAPTER	SCALE 1:1

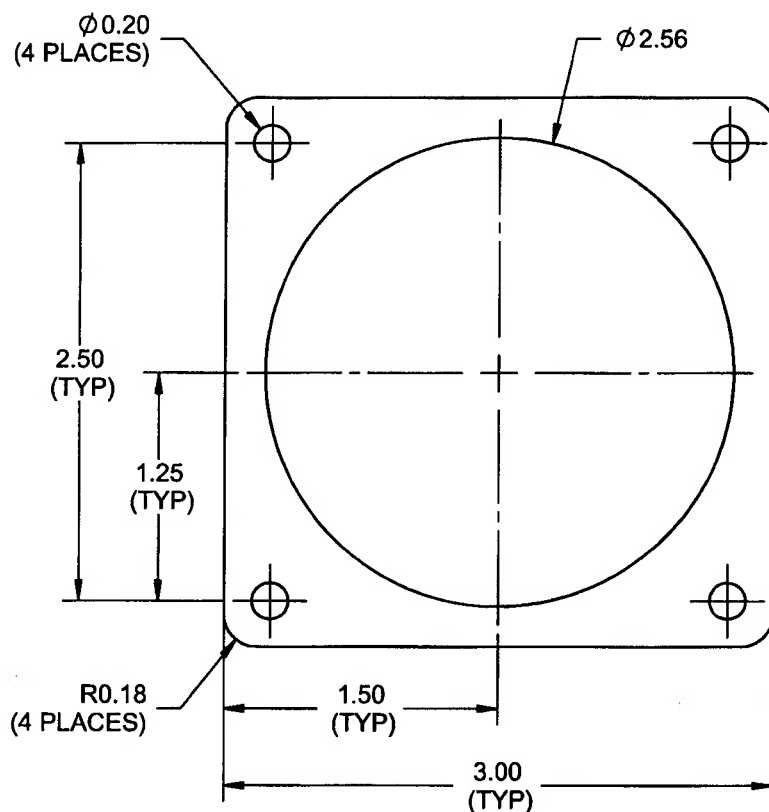

*[Signature]* 06.04.03

### D3480-7 GASKET

#### NOTES:

- 1) MATERIAL: RED (OR GRAY) 60 DUROMETER HI-TEMPERATURE SILICONE SHEET, 0.125" THICK (REF. DART SPEC. M-SIL60-.125)
- 2) TOLERANCES ARE PER DART QSI 018 UNLESS OTHERWISE NOTED
- 3) ALL DIMENSIONS ARE IN INCHES
- 4) BREAK ALL SHARP EDGES 0.005 TO 0.010

SHOP COPY  
RETURN TO  
ENGINEERING  
CONTROLLED COPY  
SUBJECT TO AMENDMENT  
WITHOUT NOTICE  
WORK ORDER  
NO. 26959

COPYRIGHT © 2006 BY DART AEROSPACE LTD.

THIS DOCUMENT IS PRIVATE AND CONFIDENTIAL AND IS SUPPLIED ON THE EXPRESS CONDITION THAT IT IS NOT TO BE USED FOR ANY PURPOSE OR COPIED OR COMMUNICATED TO ANY OTHER PERSON WITHOUT WRITTEN PERMISSION FROM DART AEROSPACE LTD.